ATTACHMENT E

CONSTRUCTION NOTES:

1. SIGN FACES SHALL BE 3/16" THICK WHITE TRANSLUCENT ACRYLIC.
2. PAINT ON SIGN FACES SHALL BE "GRIP-FLEX" BY AKZO COATINGS INC. OR EQUAL. PANTONE MATCHING SYSTEM SHALL BE USED TO ASSURE COLOR CONSISTENCY. COLORS ARE AS FOLLOWS:
   - A. RED = PMS NO. 485
   - B. BLUE = PMS NO. 288
   - C. WHITE = TRANSLUCENT WHITE

   COLORED AREAS SHOWN IN ELEVATION AS HORIZONTAL LINE HATCH PATTERN SHALL BE SOLID COLOR AS SPECIFIED.

   PROVIDE COLOR SAMPLE SPRAYED ON SPECIFIED SUBSTRATE PRIOR TO FABRICATION FOR OWNER'S APPROVAL.
3. SIGN RETURNS AND BACKS SHALL BE FABRICATED FROM .063 ALUMINUM. ACRYLID ENAMEL WHITE PAINT SHALL BE FACTORY APPLIED TO ALL SURFACES OF SIGN BOTH INSIDE AND OUT.
4. SIGN FACES SHALL BE SECURED TO SIGN WITH WHITE "JEWELITE" TRIM CAPS USING GALVANIZED SCREWS WITH EXPOSED SURFACES PAINTED TO MATCH SIGN RETURNS AND BACKS.
5. PROVIDE 60 MILLIAMP SELF-CONTAINED TRANSFORMERS. NEON = 13MM FOUR STROKE. PROVIDE WEATHERPROOF CUTOFF SWITCH. WIRING SHALL EXIT SIGN THROUGH BACK AND SHALL BE ENCLOSED IN WATERTIGHT GREENFIELD.
6. SIGN SHALL BEAR U.L. LABEL. TRANSFORMER SHALL BE CORRECTED POWER FACTOR.
7. PROVIDE 3/16" X 2" X FULL HEIGHT ALUMINUM FLAT BAR WELDED TO INSIDE BACK OF SIGN 6" TO 12" FROM EACH END. PROVIDE (2) 1/2" DIA. HOLES, 3" TO 6" FROM EDGE OF LOGO THROUGH EACH FLAT BAR AND SIGN BACK.
8. PROVIDE SHOP DRAWING SHOWING PROPOSED ACCESS PANEL AND TRANSFORMER LOCATIONS FOR OWNER'S APPROVAL PRIOR TO FABRICATION.
9. PROVIDE A TWO YEAR UNLIMITED STRUCTURAL AND OPERATING WARRANTY ON ALL ELEMENTS OF SIGN ASSEMBLY(IES) PROVIDED UNDER THIS CONTRACT.

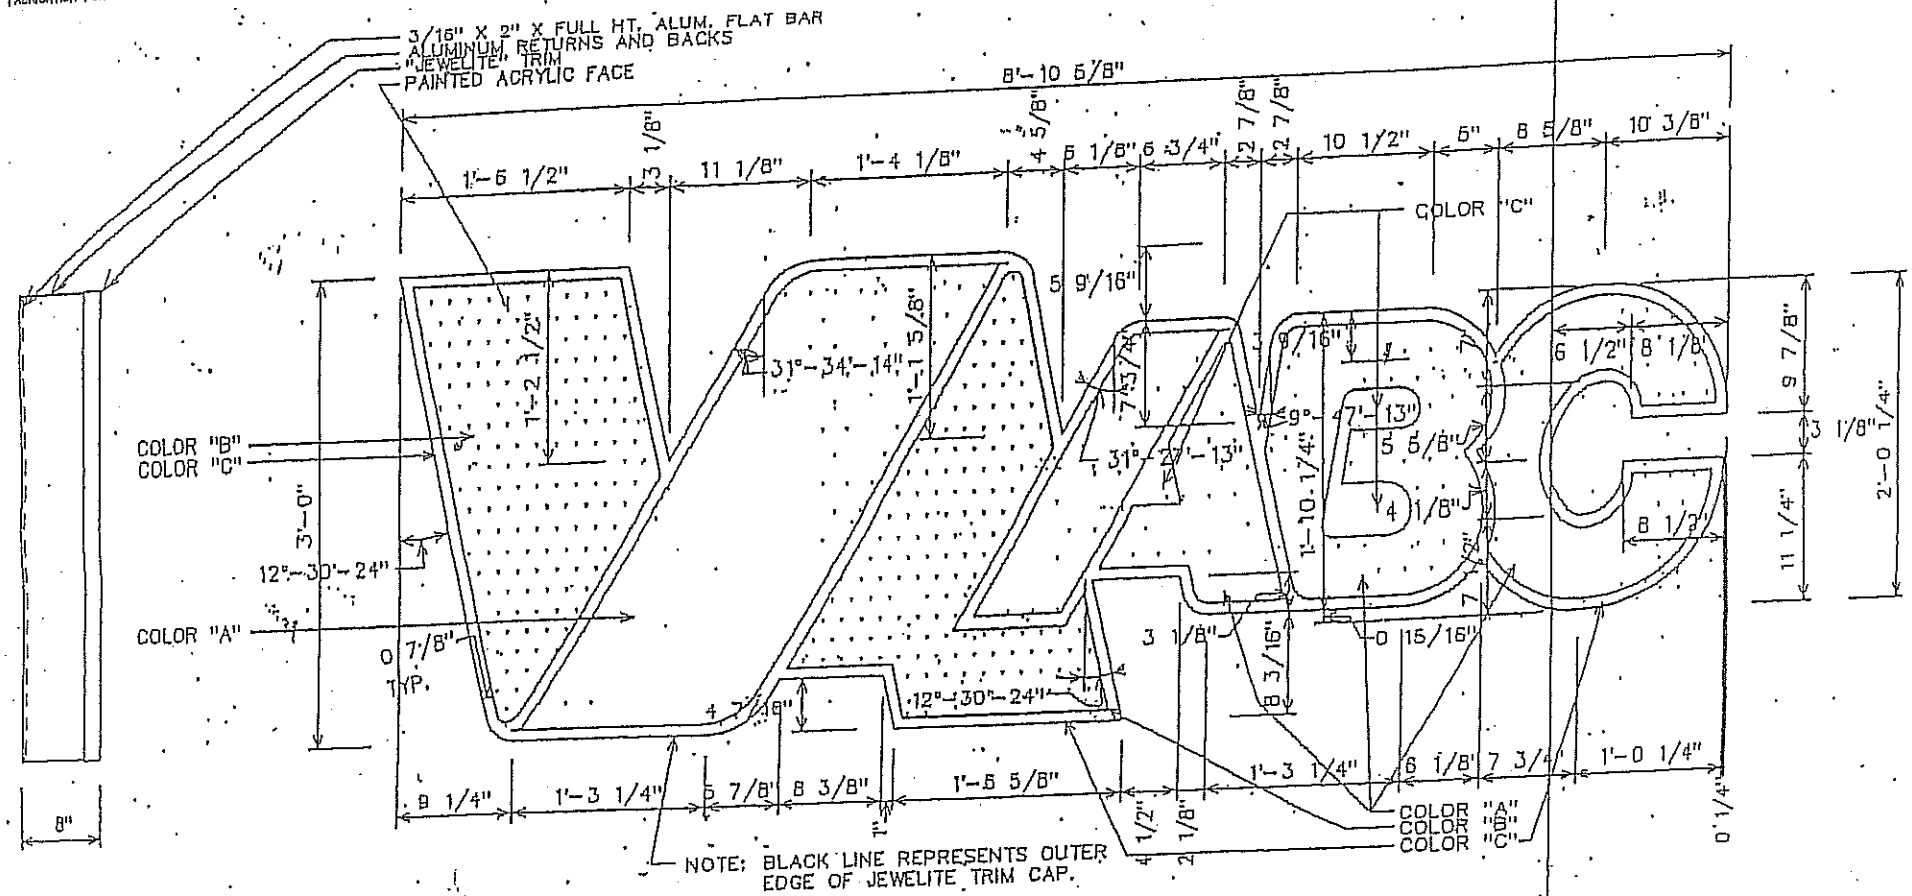

END ELEVATION

FRONT ELEVATION
3/4" = 1'-0"

LOGOTYPE STORE SIGN
3'-0" HIGH TRANSLUCENT ACRYLIC
SELF-CONTAINED NEON

SHEET NUMBER 1 OF 1
ISSUE DATE 17 JAN 92
DRAWN BY RLW