ATTACHMENT F
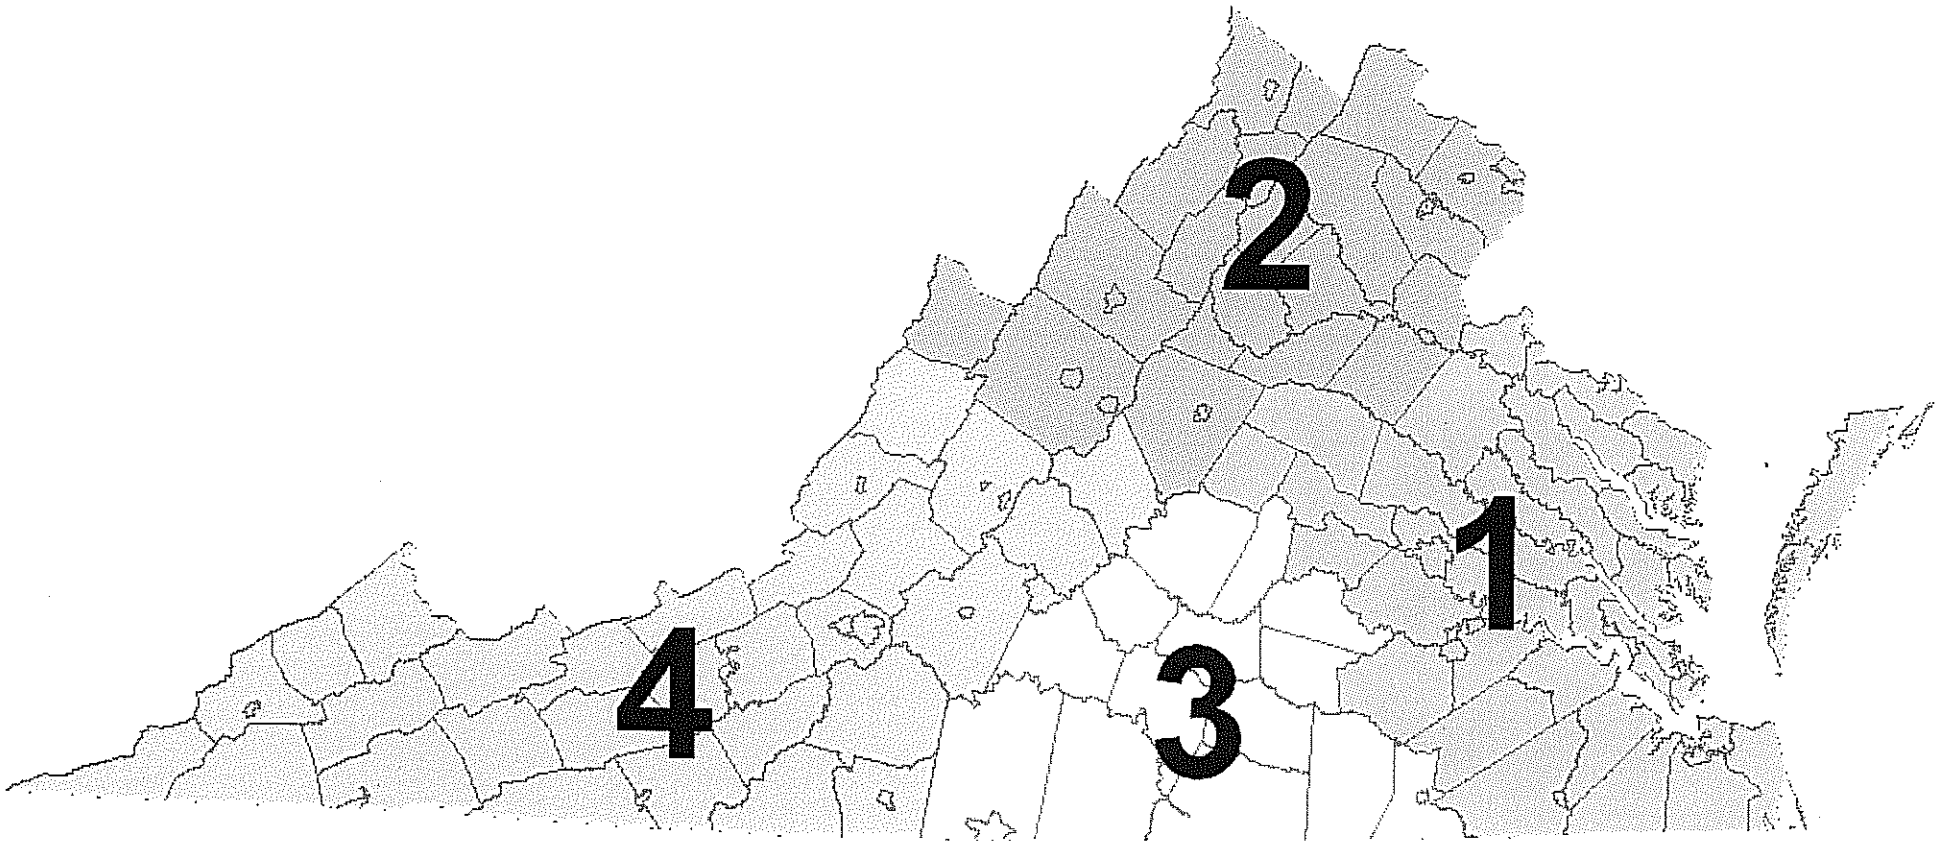
Flooring Bid Areas