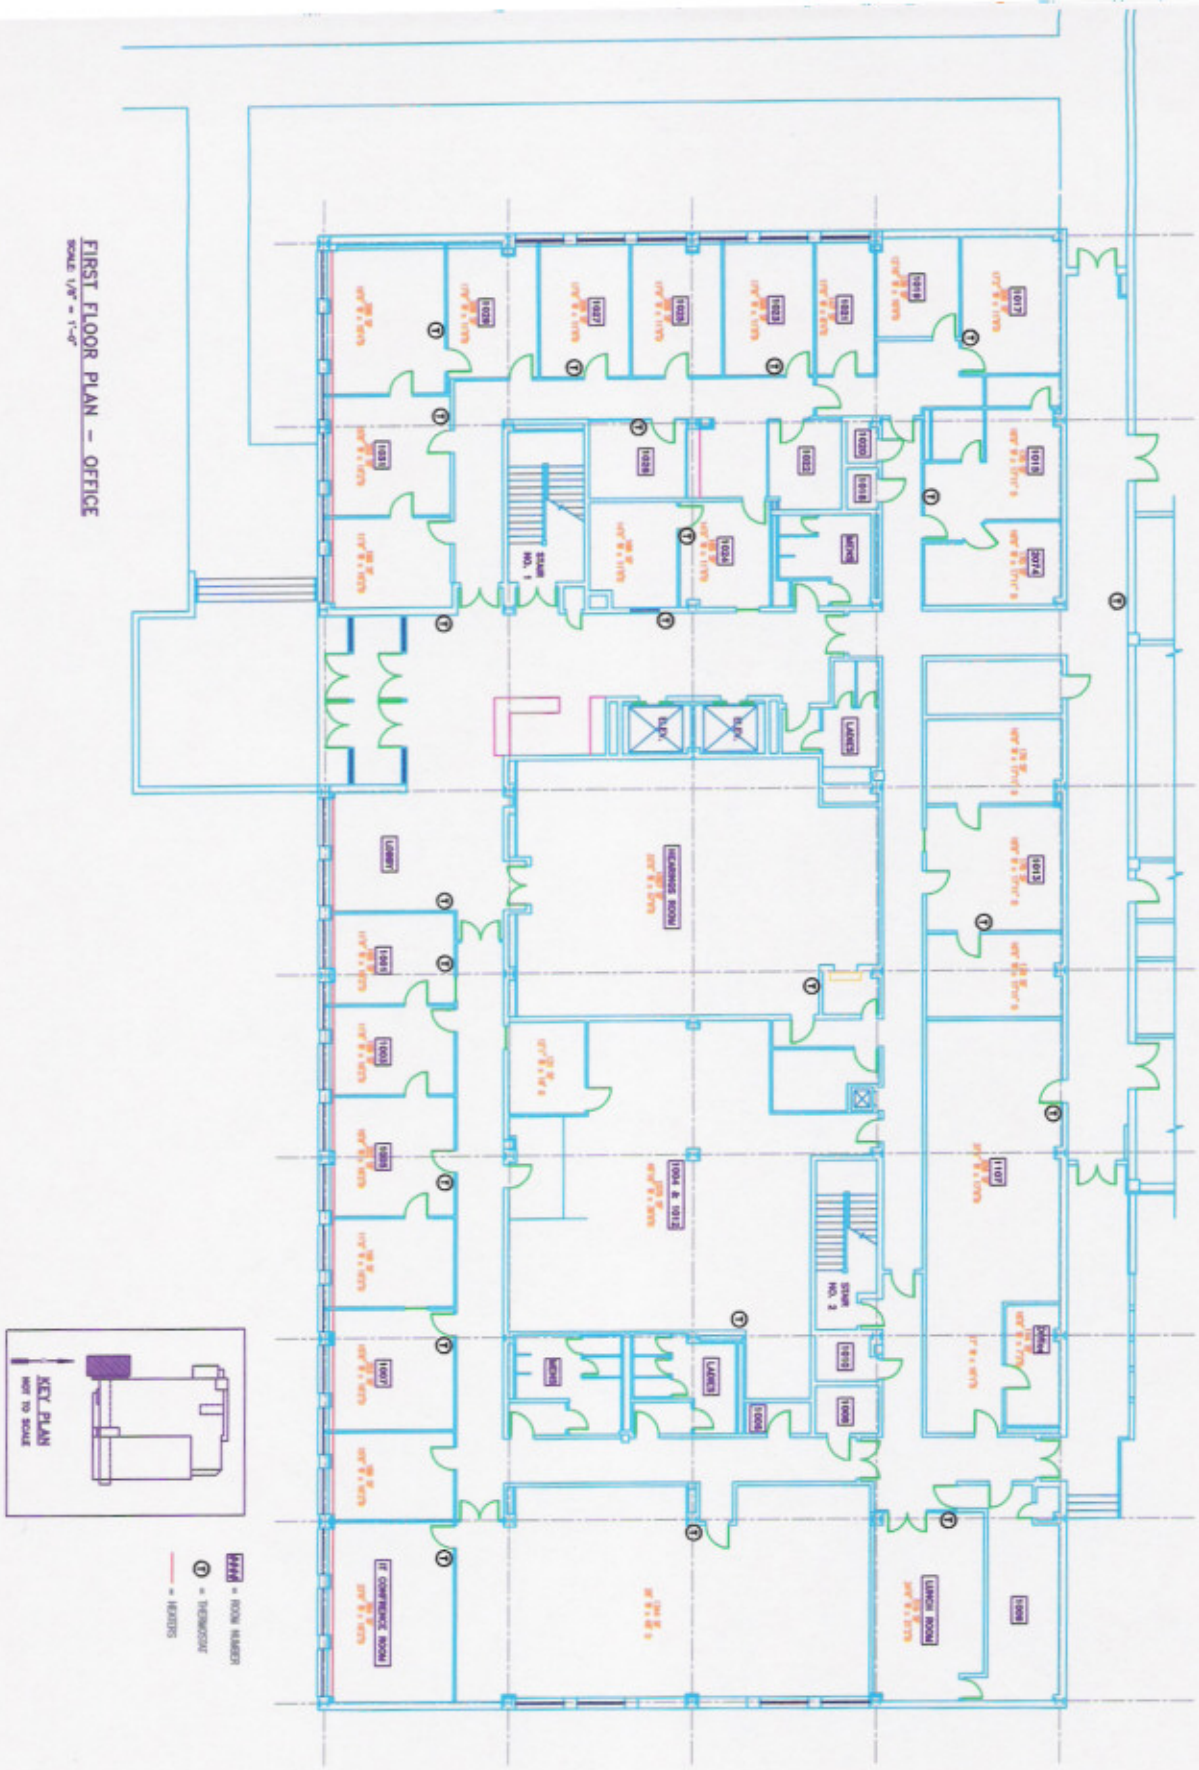

FIRST FLOOR PLAN
MAIN OFFICE - WAREHOUSE
2901 HERMITAGE ROAD
RICHMOND, VIRGINIA 23220

DEPARTMENT OF ALCOHOLIC BEVERAGE CONTROL
DIVISION OF REAL ESTATE
2901 HERMITAGE ROAD
RICHMOND, VIRGINIA 23261

DRAWING NUMBER 1 OF 9
ISSUE DATE: 7 SEPT 93
REVISIONS: 9 DEC 93
REVISIONS: 27 MAY 05

DRAWN BY: RLW
REVISED BY: TLB

SECOND FLOOR PLAN
MAIN OFFICE - WAREHOUSE
2901 HERMITAGE ROAD
RICHMOND, VIRGINIA 23220

DEPARTMENT OF ALCOHOLIC BEVERAGE CONTROL
DIVISION OF REAL ESTATE
2901 HERMITAGE ROAD
RICHMOND, VIRGINIA 23261

DRAWING NUMBER 2 OF 9
ISSUE DATE: 7 SEPT 93
REVISIONS: 9 DEC 93
REVISIONS: 27 MAY 05

DRAWN BY: RLW
REVISED BY: TLB

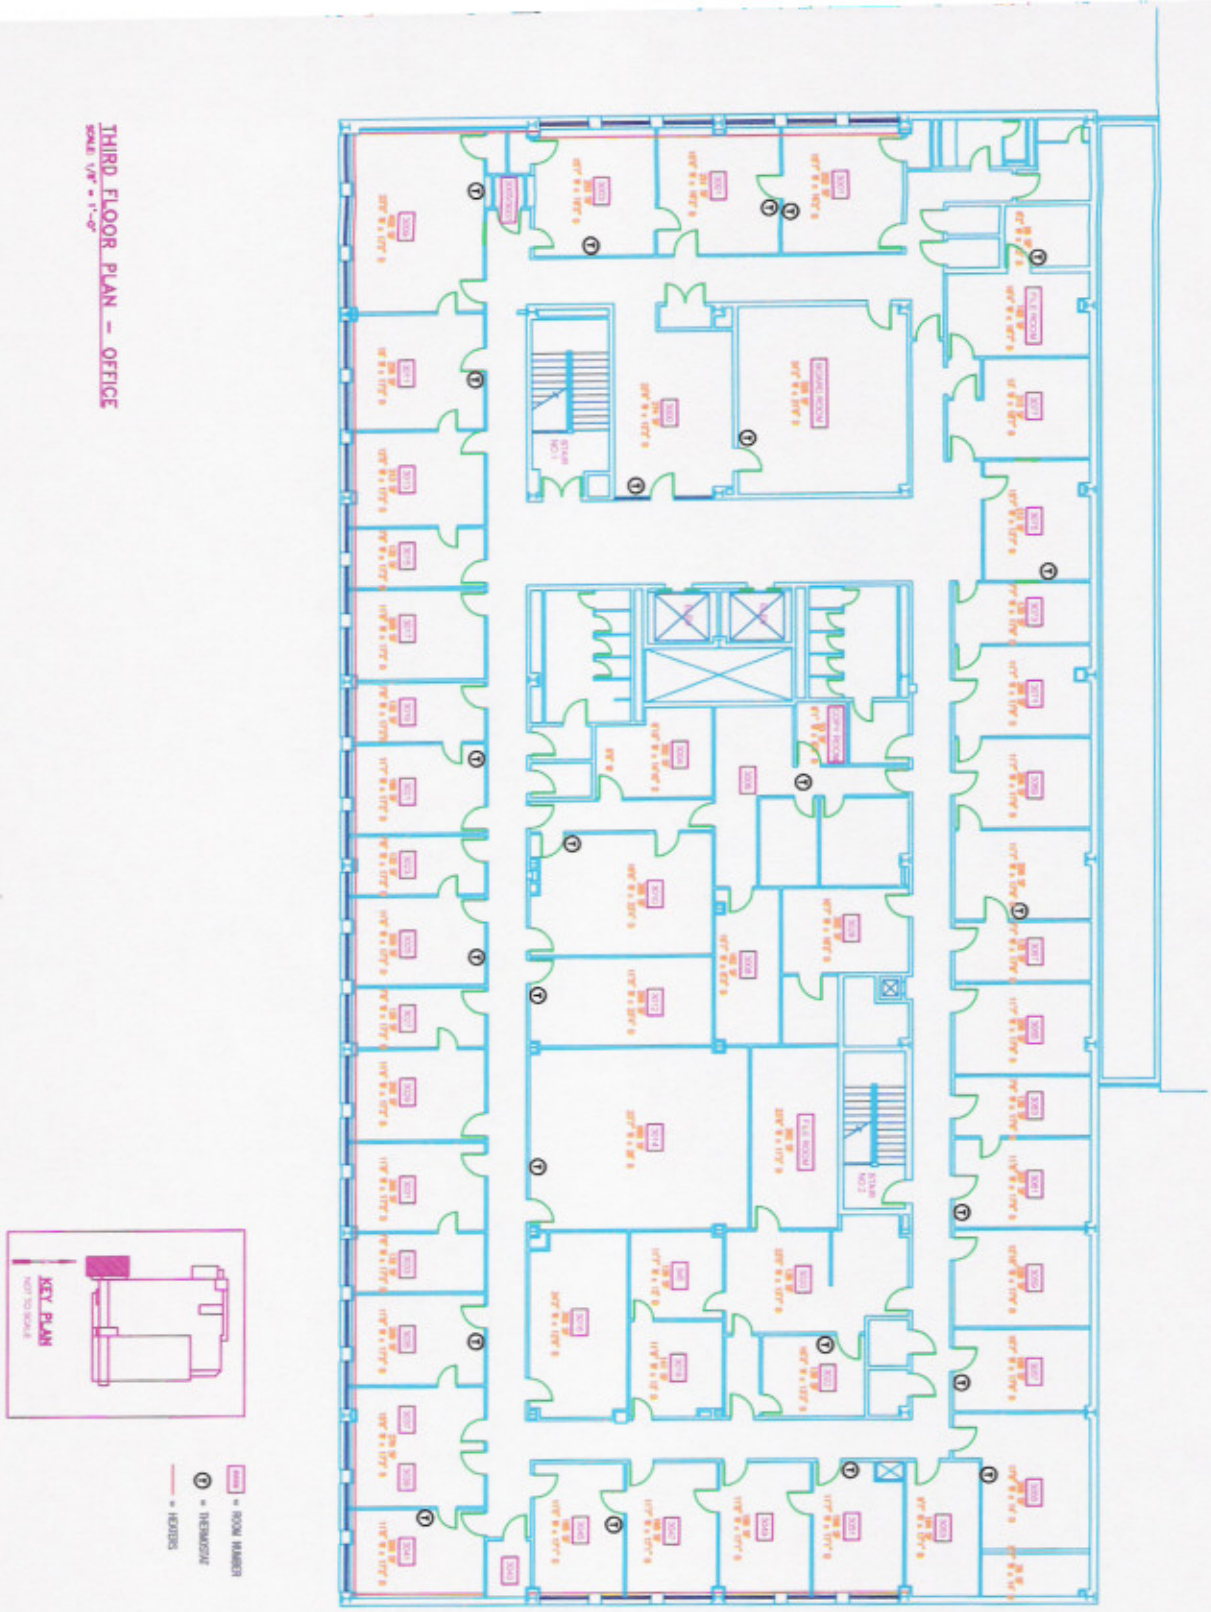

THIRD FLOOR PLAN
MAIN OFFICE - WAREHOUSE
2901 HERMITAGE ROAD
RICHMOND, VIRGINIA 23220

DEPARTMENT OF ALCOHOLIC BEVERAGE CONTROL
DIVISION OF REAL ESTATE
2901 HERMITAGE ROAD
RICHMOND, VIRGINIA 23261

DRAWING NUMBER 3 OF 9
ISSUE DATE: 7 SEPT 93
REVISIONS: 9 DEC 93
REVISIONS: 27 MAY 05

DRAWN BY: RLW
REVISED BY: TLB

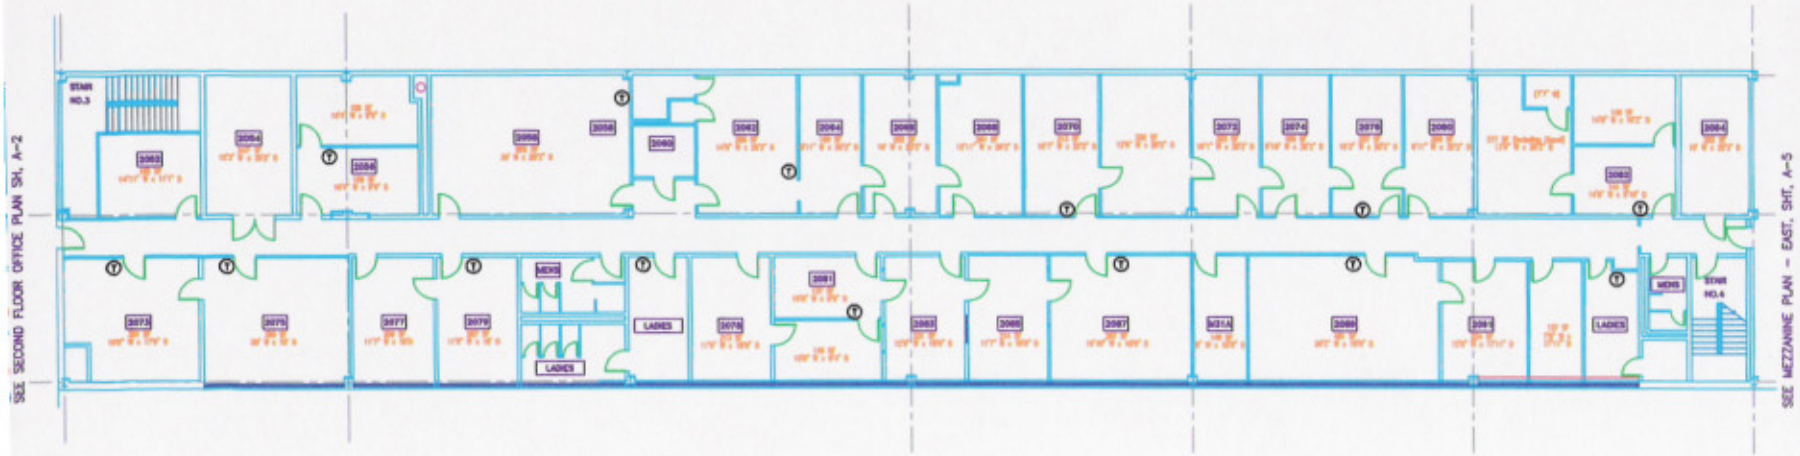

B MEZZANINE FLOOR PLAN – WEST PORTION
SCALE 1/8" = 1'-0"

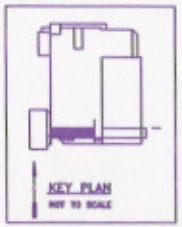

= ROOM NUMBER
= THERMOSTAT
= HOSES

DRAWING NUMBER 4 OF 9
ISSUE DATE: 7 SEPT 05
REVISIONS: 9 DEC 05
REVISIONS: 27 MAY 06
DRAWN BY: RLW
REVISED BY: TLB

DEPARTMENT OF ALCOHOLIC BEVERAGE CONTROL
DIVISION OF REAL ESTATE
2901 HERMITAGE ROAD
RICHMOND, VIRGINIA 23261

WEST MEZZANINE FLOOR PLAN
MAIN OFFICE - WAREHOUSE
2901 HERMITAGE ROAD
RICHMOND, VIRGINIA 23220

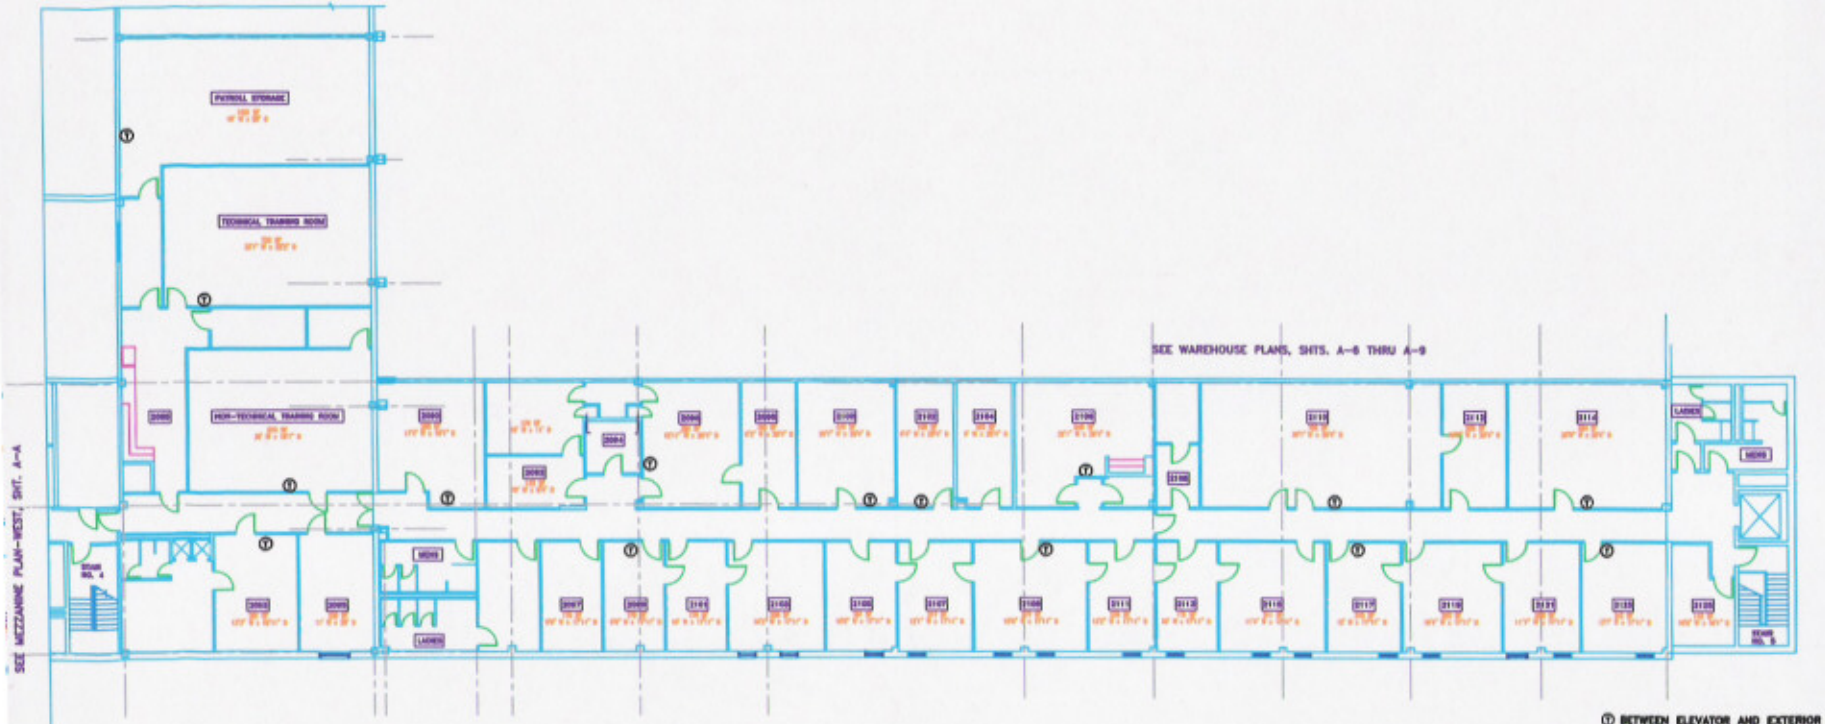

A MEZZANINE FLOOR PLAN-EAST PORTION
SCALE: 1/8" = 1'-0"

T BETWEEN ELEVATOR AND EXTERIOR DOOR IN DOWNSTAIRS LOBBY

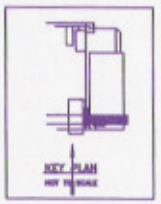

= ROOM NUMBER
T = THERMOSTAT
= HEATERS

DRAWING NUMBER: 5 OF 9
ISSUE DATE: 7 SEPT 93
REVISIONS: 8 DEC 93
REVISIONS: 27 MAY 05
DRAWN BY: RLW
REVISED BY: TLB

DEPARTMENT OF ALCOHOLIC BEVERAGE CONTROL
DIVISION OF REAL ESTATE
2901 HERMITAGE ROAD
RICHMOND, VIRGINIA 23261

EAST MEZZANINE FLOOR PLAN
MAIN OFFICE - WAREHOUSE
2901 HERMITAGE ROAD
RICHMOND, VIRGINIA 23220